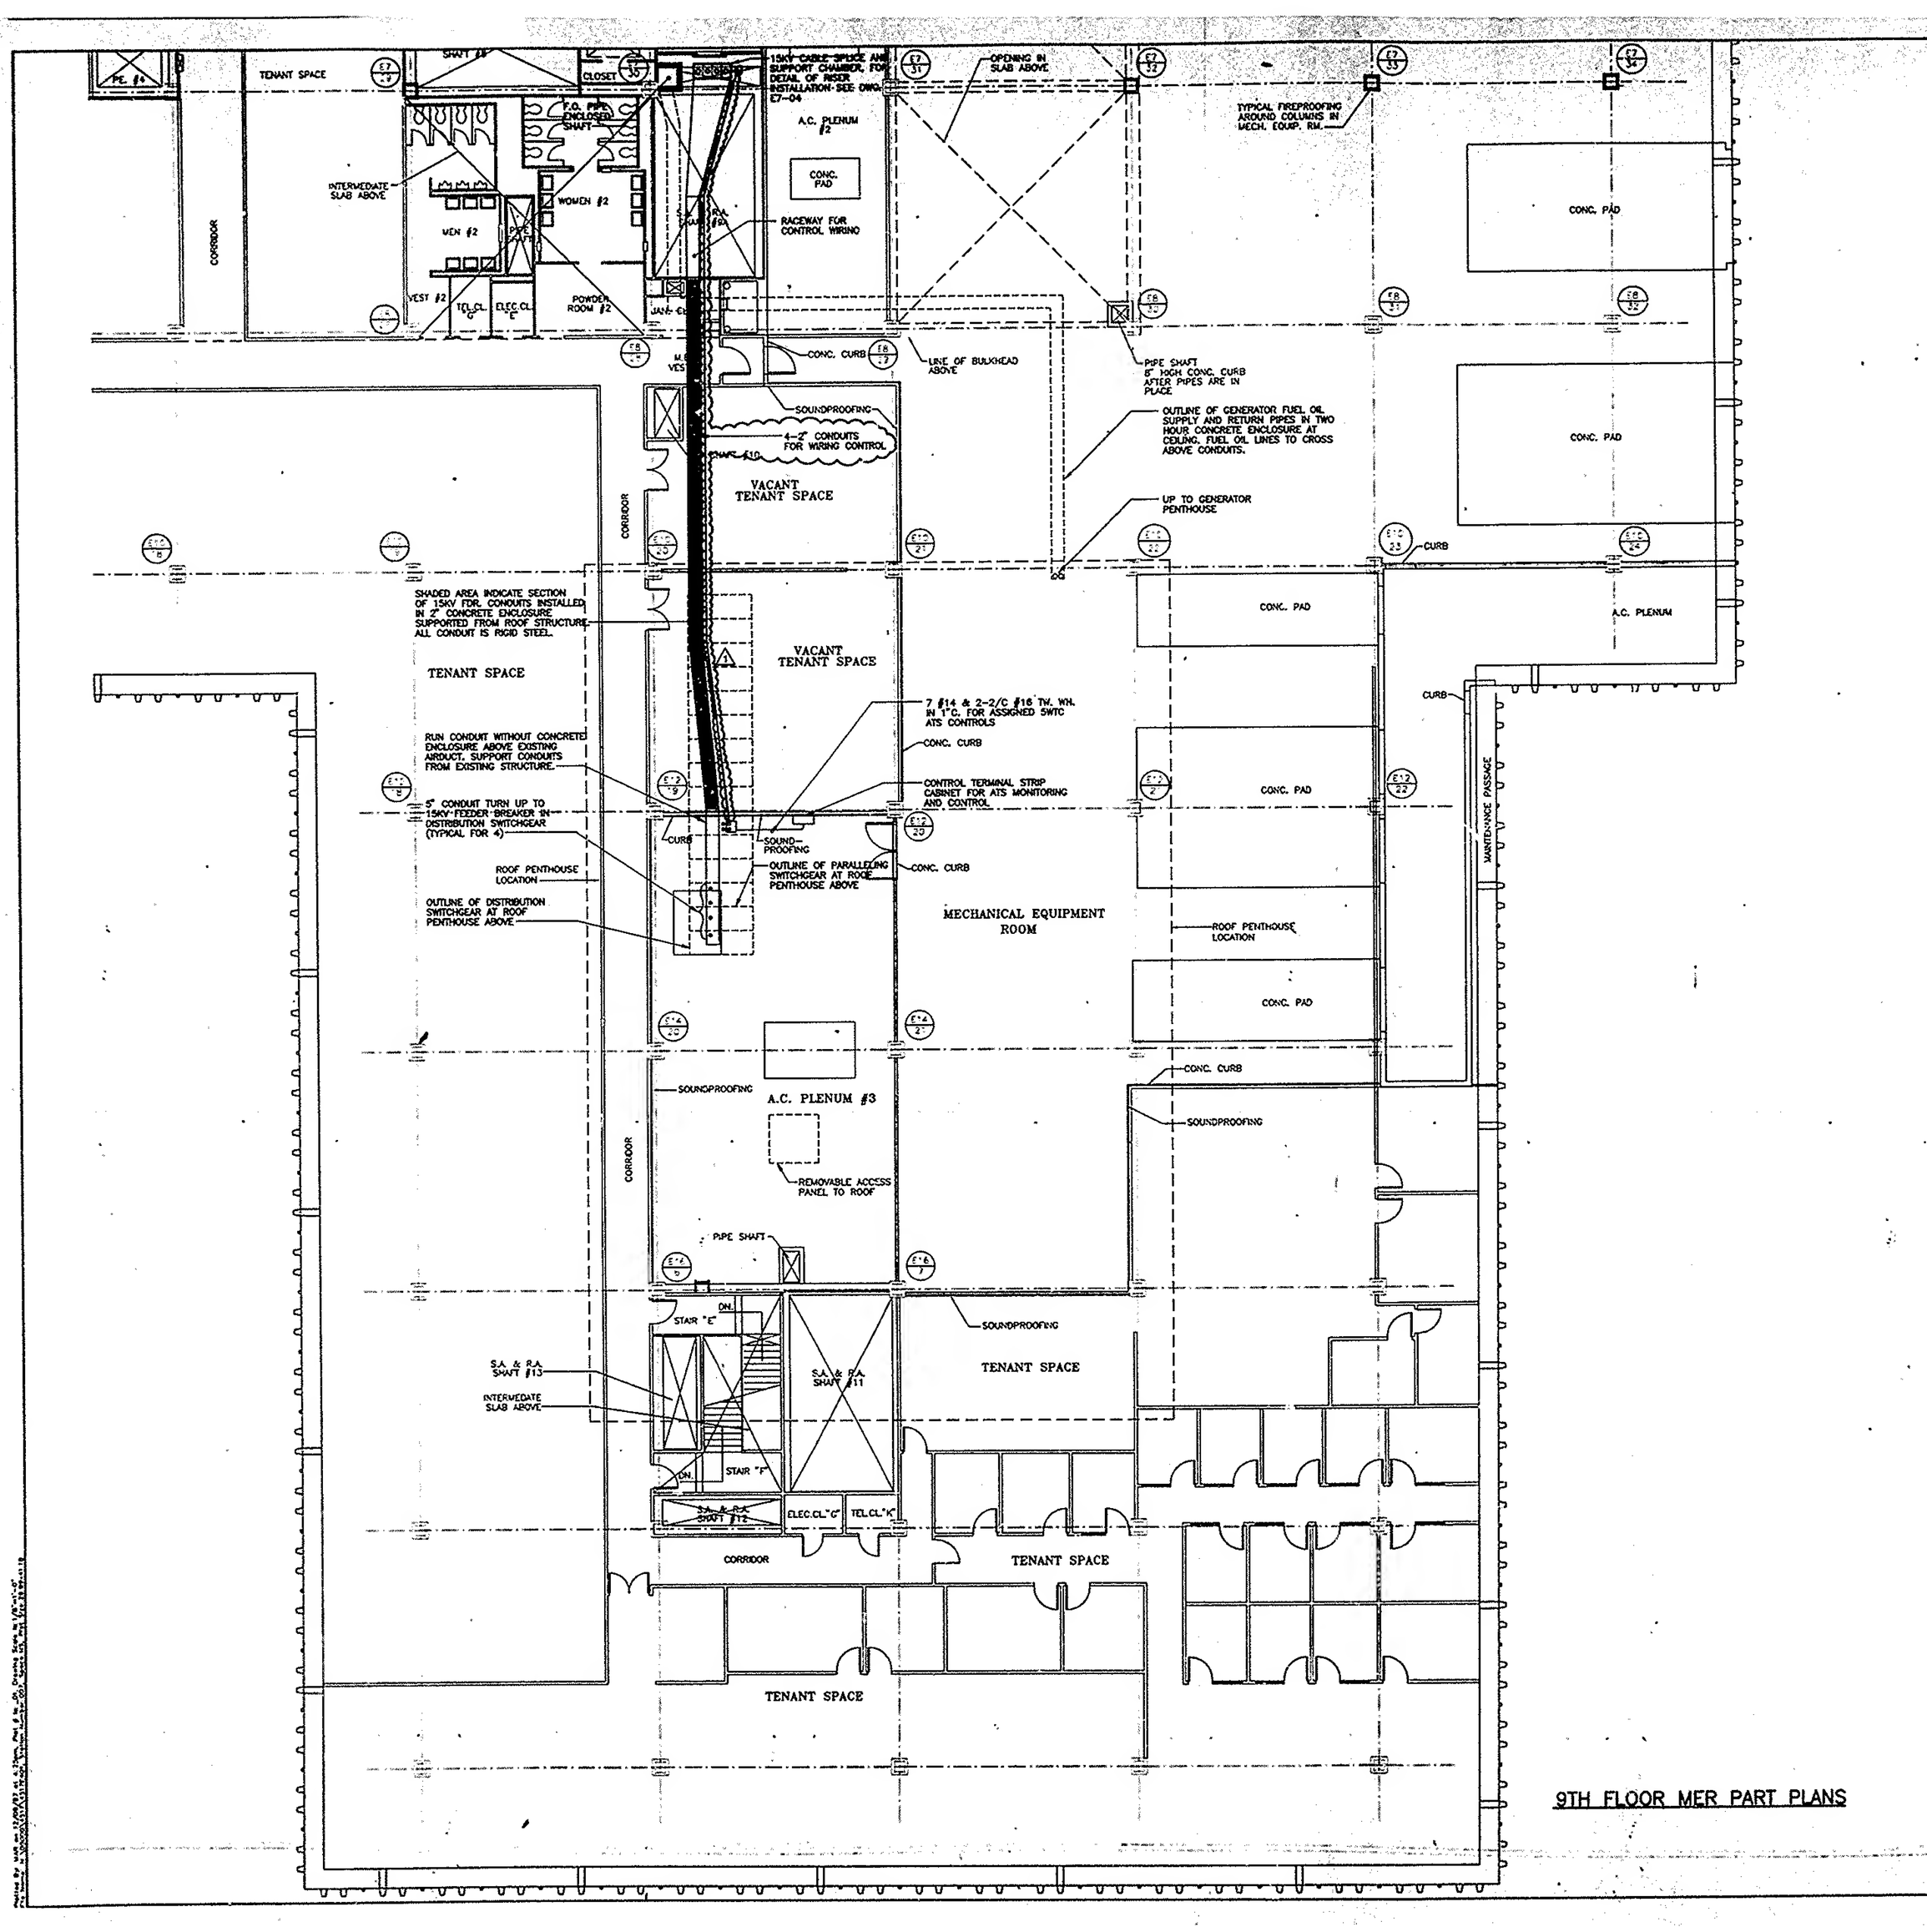

9TH FLOOR MER PART PLANS